FilmL.A., Inc.
6255 W Sunset Blvd, 12th Floor
Hollywood, CA 90028
t: (213)977-8600 - f: (213)977-8601
www.filmla.com

Summary Information

Permit No: F00160216-B **Type of Permit:** FILMING **Release Date:** 01/06/2020

Production Company	MESQUITE PRODUCTIONS
Insured Company Name	MESQUITE PRODUCTIONS
Contact Phone No. 1	310-244-2099
Contact Phone No. 2	310-926-7597
Fax	310-244-9283
Address	10500 ORBITAL WAY PACOIMA, California 91331
Production Title	THEM COVENANT
Type of Production	TV Drama

Producer	Don Kurt
Director	Nelson Craig
1st AD	Mark Hanssom
Production Manager	Dustin Bernard
FilmL.A. Coordinator	Philip Ujlaki
Location Manager	Jared Kurt
Primary Phone	Mobile - 818-636-8129
Secondary Phone	
Location Assistant	Jonah Smith
Primary Phone	Mobile - 646-346-3677
Secondary Phone	

Fees

LA CITY DOT SIGN REMOVALS AND ENGINEERS	$200.00	**Total Permit Fee**	$311.00
FILMLA NON-REFUNDABLE FILM PERMIT RIDER FEE	$111.00	**Number of Locations**	2

NOT A PERMIT

FilmL.A., Inc.
6255 W Sunset Blvd, 12th Floor
Hollywood, CA 90028
t: (213)977-8600 - f: (213)977-8601
www.filmla.com

Summary Information — Location

Permit Number F00160216-B
Production Company MESQUITE PRODUCTIONS
Insured Company MESQUITE PRODUCTIONS
Production Title THEM COVENANT

Location Manager Jared Kurt
Primary Phone Mobile - 818-636-8129
Secondary Phone

Location Address 5209 Wilshire Blvd, Los Angeles, CA, 90036
Location Type Business
Prep Dates 1/3/2020 - 1/6/2020 07:00 - 19:00 4 days
Film Dates 1/7/2020 - 1/7/2020 07:00 - 22:00 1 day
Strike Dates 1/8/2020 - 1/8/2020 07:00 - 19:00
Open or Closed to the Public Closed

Generic Conditions
THE CONSUMPTION OF ALCOHOLIC BEVERAGES AND THE USE OF DRUGS, INCLUDING MARIJUANA, ON LOCATION BY ANY CAST, CREW, OR INVITED GUESTS IS STRICTLY PROHIBITED.
*LA CITY AND/OR LA COUNTY FIRE CHECKLIST ATTACHED TO FINAL PERMIT. THE PERMITTEE IS RESPONSIBLE FOR COMPLETING CHECKLIST PRIOR TO FILMING ACTIVITY AT THIS LOCATION. NON COMPLIANCE MAY RESULT IN ASSIGNMENT OF A FIRE OFFICER.
*LAFD UFSO: Company must contact FilmL.A. for extension of the Uniformed Fire Safety Officers' hours. During normal business hours, UFSO must also inform the LAFD Film desk of the extension.
Community Survey Obtained
Equipment staging and vehicles may park on one side of the street only.
Must Maintain 5' Clearance on Sidewalks/Walkways
No cast or crew parking on area streets
No interference with merchant activity.
Number of uniformed officers listed on the permit is a minimum requirement. Permittee remains responsible for deploying a sufficient number of uniformed officers to provide traffic and crowd control to ensure the safety of the film crew and the public.
Uniformed officers shall have a copy of the film permit in their possession and are required to confirm that all traffic control signage devices are in place.

Please see attached documents
01.07.20 MCALPINE U 29697.pdf
Wilshire Btwn Sycamore to la brea sidewalk closure - Them Covenant.pdf

Equipment on Location

Type	Quantity
5 or 10 ton trucks	5
Cast/Crew vehicles	125
Catering Truck	1
Condors	1
Cranes	1
Cube Trucks	3
Generator	1
Honey Wagons	1
Motor Homes	3
Picture vehicles	3
Portable	1

Personnel on Location

Type	Quantity
Cast	5
Crew	85
Extras	55
LA City UFSO assigned	46713
Off-Duty/Retired LAPD Officer(s)	2
Spot Check	1

NOT A PERMIT

FilmL.A., Inc.
6255 W Sunset Blvd, 12th Floor
Hollywood, CA 90028
t: (213)977-8600 - f: (213)977-8601
www.filmla.com

Summary Information — Location

Permit Number F00160216-B
Production Company MESQUITE PRODUCTIONS
Insured Company MESQUITE PRODUCTIONS
Production Title THEM COVENANT

Location Manager Jared Kurt
Primary Phone Mobile - 818-636-8129
Secondary Phone

restrooms	
Scissor Lifts	5
Semi Trucks	5
Stakebed Trucks	5
Trailers	3
Vans	4

Filming Activities Atmospheric smoke effects (water based); Drive ups & away; Equipment on sidewalk, in curb lane & across street; Interior and exterior dialogue; Intermittent pedestrian control; Intermittent traffic control - 2 minute standard (except 0700-0900 hrs & 1500-1900 hrs); Equipment parking overnight ; Bypassing emergency fire alarm on 1/7 from 1000hrs - 2000 hrs ; Light on sidewalk within sidewalk closure;

Special Effects: F/X Permit # 29697

Type	No. Times Per Day	No. Takes Per Take
Fire Effects	1	1

Description of F/X Scene: ACTORS (5) SMOKING FOR CINEMATIC EFFECT

UNDER THE DIRECT SUPERVISION OF Peter McAlpine, 3383.08 AND *SPOT CHECK FOR SPFX ONLY* FILMLA
#160216-A BUTT CANS, FIRE EXTINGUISHERS AND GENERAL PRECAUTIONS AGAINST FIRE/INJURY.

Jurisdiction **Political:** Los Angeles City - Council District 04 **Police:** Los Angeles Police **Fire:** Los Angeles City Department

Thomas Guide **Page:** 633 **Grid:** D2

Approvals LOS ANGELES CITY DEPARTMENT OF PUBLIC WORKS LaMeisha Candler

Coordinator Note RIDER A RELEASES LOCATION

Coordinator Note TALENT SMOKING CIG. SPFX PERMIT #29697 SPOT CHECK APPROVED PER INSPECTOR MOREL - LAFD

Coordinator Note RIDER B - REMOVES CURB LANE CLOSURE REQUEST ON 5709 WILSHIRE BLVD, ADDS FX PERMIT FOR TALENT SMOKING CIGARETTES, AND ADDS N/S SIDEWALK CLOSURE WILSHIRE, LA BREA TO SYCAMORE.

Parking

Base Camp
Location Type : Other Location
695 S Hobart Blvd, Los Angeles, CA, 90005

Crew Parking
Location Type : Other Location
3807 Wilshire Blvd, Los Angeles, CA, 90010

Parking Notes
6AM ENTRY

Lane / Full Closure SIDEWALK CLOSURE N/S WILSHIRE LA BREA TO SYCAMORE
Approximate Footage 0 - 300

Date(s) 1/7/2020 to 1/7/2020 **Time(s)** 09:00 to 19:00

NOT A PERMIT

FilmL.A., Inc.
6255 W Sunset Blvd, 12th Floor
Hollywood, CA 90028
t: (213)977-8600 - f: (213)977-8601
www.filmla.com

Summary Information — Location

Permit Number F00160216-B
Production Company MESQUITE PRODUCTIONS
Insured Company MESQUITE PRODUCTIONS
Production Title THEM COVENANT

Location Manager Jared Kurt
Primary Phone Mobile - 818-636-8129
Secondary Phone

Location Address 222 S Alta Vista Blvd, Los Angeles, CA, 90036

Location Type Private Residence

Prep Dates 1/3/2020 - 1/6/2020 07:00 - 19:00 4 days

Film Dates 1/7/2020 - 1/7/2020 06:00 - 18:00 1 day

Strike Dates 1/8/2020 - 1/9/2020 07:00 - 19:00

Open or Closed to the Public Closed

Generic Conditions **THE CONSUMPTION OF ALCOHOLIC BEVERAGES AND THE USE OF DRUGS, INCLUDING MARIJUANA, ON LOCATION BY ANY CAST, CREW, OR INVITED GUESTS IS STRICTLY PROHIBITED.**
Community Survey Obtained
Equipment staging and vehicles may park on one side of the street only.
Must Maintain 5' Clearance on Sidewalks/Walkways
Must maintain local/emergency access
No cast or crew parking on area streets
Notify LAPD Wilshire Division (213) 473-0476 and comm. (213) 978-6552 1/2 hour prior to any gunfire, brandishing weapons, special effects or simulated emergency or criminal activity.
Number of uniformed officers listed on the permit is a minimum requirement. Permittee remains responsible for deploying a sufficient number of uniformed officers to provide traffic and crowd control to ensure the safety of the film crew and the public.
Traffic control must be done in accordance w/MUTCD
Uniformed officers shall have a copy of the film permit in their possession and are required to confirm that all traffic control signage devices are in place.

Please see attached document Alta Cista Blvd (closure) btwn 2nd St 3rd St - Them Covenant.pdf

Equipment on Location

Type	Quantity
5 or 10 ton trucks	5
Cast/Crew vehicles	125
Catering Truck	1
Condors	1
Cranes	1
Cube Trucks	3
Generator	1
Honey Wagons	1
Motor Homes	3
Picture vehicles	3
Portable restrooms	1
Scissor Lifts	5

Personnel on Location

Type	Quantity
Cast	5
Crew	85
Extras	55
FilmL.A. Monitor(s)	1
Off-Duty/Retired LAPD Officer(s)	2

NOT A PERMIT

FilmL.A., Inc.
6255 W Sunset Blvd, 12th Floor
Hollywood, CA 90028
t: (213)977-8600 - f: (213)977-8601
www.filmla.com

Summary Information — Location

Permit Number F00160216-B
Production Company MESQUITE PRODUCTIONS
Insured Company MESQUITE PRODUCTIONS
Production Title THEM COVENANT

Location Manager Jared Kurt
Primary Phone Mobile - 818-636-8129
Secondary Phone

Semi Trucks	5
Stakebed Trucks	5
Trailers	3
Vans	4

Filming Activities Brandishing weapons; Drive ups & away; Equipment on sidewalk, in curb lane & across street; Interior and exterior dialogue; Intermittent pedestrian control; Intermittent traffic control - 2 minutes standard; Picture cars (20). Background (20). Dolly tracks. Camera Techno crane. Fight scene. ; Trucks parking overnight; Requesting to remove or cover DOT Signs on Alta Vista between 2nd and 3rd Street ;

Jurisdiction **Political:** Los Angeles City - Council District 05 **Police:** Los Angeles Police **Fire:** Los Angeles City Department

Thomas Guide **Page:** 633 **Grid:** D1

Approvals LOS ANGELES CITY DEPARTMENT OF TRANSPORTATION - SIGN & METER REMOVAL — Karina Chaki

Coordinator Note FILMLA MONITOR REQUIRED FOR THE FOLLOWING PREP DATE/FILM DATE.

PREP. 1/6; 0600-1000 HOURS. (SPOT CHECK)
FILM. 1/7; 0500-1800 HOURS.

Coordinator Note RIDER A RELEASES LOCATION

Coordinator Note COMPANY IS ADDRESSING ALL CONCERNS FROM THE COMMUNITY SURVEY ON ALTA VISTA AND STREETS IMPACTED BY PARKING AND CLOSURES.

Coordinator Note PER LADOT SIGN AND METER REMOVAL

-Production to temporarily cover the signs (parking restriction signs, speed limit sign, school crossing sign) shown in 5 pictures at 222 S Alta Vista Blvd between 2nd and 3rd St on Monday 1/6 (12pm noon - 11pm) per LADOT guidelines for street signs emailed. 01/06/2020 12:14 PM

-Production to temporarily cover 1 No parking sign/1 No Parking/2 Hr Parking sign on light pole at 222 S Alta Vista Blvd at the intersection on Tuesday 1/7 (6am - 6pm) per LADOT guidelines for street signs emailed.

Coordinator Note RIDER B - COLLECTS FEES FOR SIGN AND METER REMOVAL AND LADOT APPROVAL.

Parking

Base Camp
Location Type : Other Location
695 S Hobart Blvd, Los Angeles, CA, 90005

Crew Parking
Location Type : Other Location
3470 Wilshire Blvd, Los Angeles, CA, 90010

Parking Notes
private parking lots/ garages 6AM ENTRY

NOT A PERMIT

F-315-U

LOS ANGELES FIRE DEPARTMENT

Permit #F00160216-B

Permit No: 29697

Date Issue 1/6/2020

SPECIAL PERMIT TO USE SPECIAL EFFECTS

State Lic No 3383.08

Name:	Peter McAlpine	Address:	23500 Clearidge 'Dr.	Phone:	(661) 297-7265
Company:		City:	Valencia	Mobile:	(661) 802-2480
Email:	peter@jemfxinc.com	State:	CA Zip: 91354	Fax:	

2nd Operator: 3679.08 JOSHUA ,TOVAR

Production Title: THEM: COVENANT Production Company: MESQUITE PRODUCTIONS

Location: 5209 WILSHIRE BLVD

PERMISSION IS HEREBY GRANTED TO SIMULATE:

ACTORS (5) SMOKING FOR CINEMATIC EFFECT

USING THE FOLLOWING SPECIAL EFFECTS MATERIAL:

5 PACKS OF CIGARETTES

UNDER THE FOLLOWING CONDITIONS:

UNDER THE DIRECT SUPERVISION OF Peter McAlpine, 3383.08 AND *SPOT CHECK FOR SPFX ONLY* FILMLA #160216-A BUTT CANS, FIRE EXTINGUISHERS AND GENERAL PRECAUTIONS AGAINST FIRE/INJURY.

ADDITIONAL TERMS AND CONDITIONS

992.6 HSC RESPONSIBILITY. The Company representative shall provide to the authority having jurisdiction the name and license number of the special effects operator who shall have the authority, responsibility and be in charge of handling all Special Effects Material. The company representative shall also allocate sufficient time to the Special Effects Pyrotechnic Operator to prepare for the transportation, parking, storing, securing daily, discharging, disposing of, or otherwise handling of fireworks, pyrotechnic devices, or materials in a sane manner. Upon completion of firing, no unauthorized person shall be permitted access to the firing area until the licensed pyrotechnic operator has determined the area to be safe and secure.

NOTICE: The permittee and production company shall be advised that this permit in no way removes or modifies their responsibility to comply with any other applicable laws or ordinances, including those relating to excessive noise.

57.105.8 THE CHIEF SHALL HAVE THE POWER TO REVOKE OR SUSPEND ANY SPECIAL PERMIT UPON VIOLATION OF THE TERMS AND CONDITIONS IN ACCORDANCE WITH PROVISIONS OF SECTION 57.105.5 OF THE LOS ANGELES MUNICIPAL CODE.

SUBJECT TO FIELD INSPECTION NO DEVIATION WITHOUT WRITTEN PERMISSION

TEMPORARY FROM

1/7/2020 TO **1/7/2020**

Fire Chief
By: MOREL
Phone: 213 978-3670

lafd:rev 2/2017

NOT A PERMIT

Permit #R20160216-B

SIDEWALK CLOSED CROSS HERE
R9-11a(Lt)

SIDEWALK CLOSED CROSS HERE
R9-11a(Rt)

SIDEWALK CLOSED
R9-9

DETOUR
M4-9A(LT)

DETOUR
M4-9A(RT)

ALL TRAFFIC CONTROL WILL BE INSTALLED TO MEET OR EXCEED THE LATEST CA-MUTCD MINIMUM REQUIREMENTS

TRAFFIC SIGNAL

TRAFFIC CONE

TYPE I W/ SIGN

HIGH LEVEL WARNING DEVICE

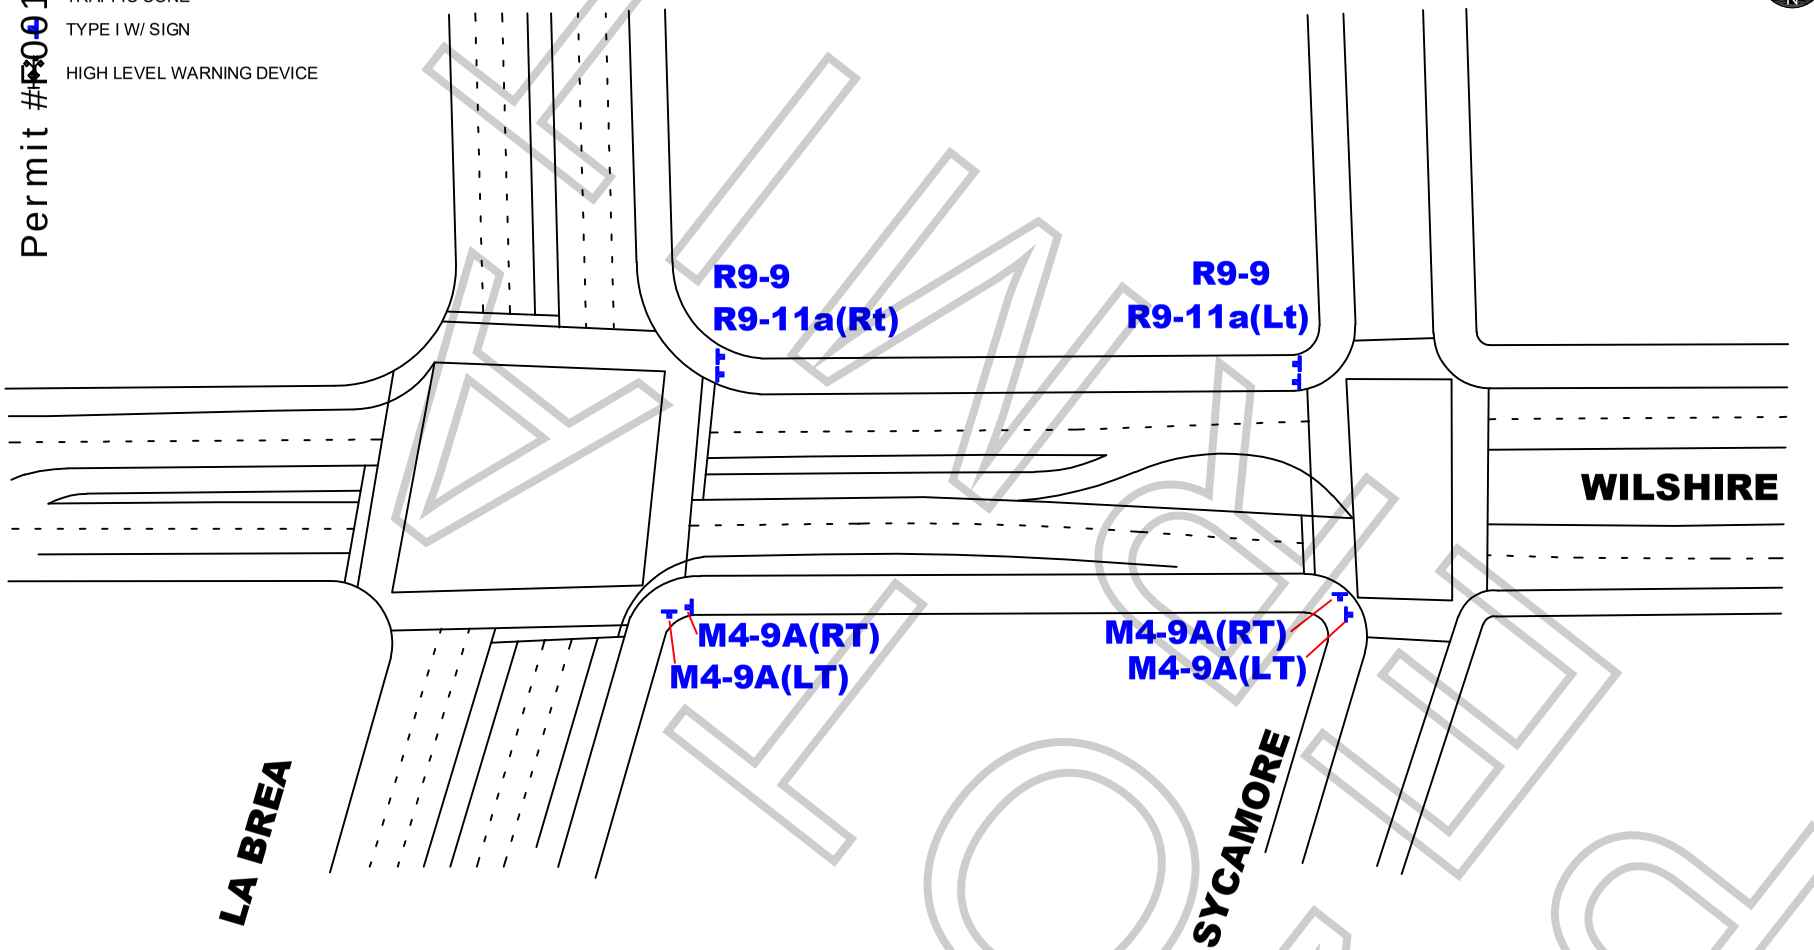

FINAL

WORK ZONE TRAFFIC CONTROL PLAN
GENERAL NOTES

DATE/TIME: 01-07-20 FROM 09:00 HOURS TO 19:00 HOURS

1. ALL SIGNING, STRIPING, AND TRAFFIC CONTROL DEVICES SHALL CONFORM TO THE (CURRENT) STATE OF CALIFORNIA DEPARTMENT OF TRANSPORTATION (CALTRANS) STANDARD PLANS AND STANDARD SPECIFICATIONS, CALIFORNIA MUTCD, AND ANY ADDENDUMS THERETO, AND AS SHOWN ON THESE PLANS, SYMBOLS AND ABBREVIATIONS USED ARE SHOWN ON CALTRANS STANDARD PLANS.
2. THERE WILL BE NO INTERFERENCE WITH TRAFFIC SIGNALS OR CROSSWALKS.
3. CONES WILL BE 28" MINIMUM HEIGHT AND HAVE REFLECTORIZED SLEEVES FOR NIGHT WORK.
4. POLICE WILL DIRECT TRAFFIC IF NECESSARY.

TCP FOR:	"THEM COVENANT"
LOCATION:	WILSHIRE BLVD SIDEWALK CLOSURE FROM SYCAMORE TO LA BREA CITY OF LOS ANGELES, CA
CONTACT:	ARMANDO BOQUIREN PH# 310.770.1816
	JCL TRAFFIC SERVICES (213) 622-9775 C31-CA Lic # 805357
DATE / REVISIONS	DRAFTER: Edgar J Soto SCALE: N.T.S. FILM LA: Phillip Ujlak

Permit #F00160216-B

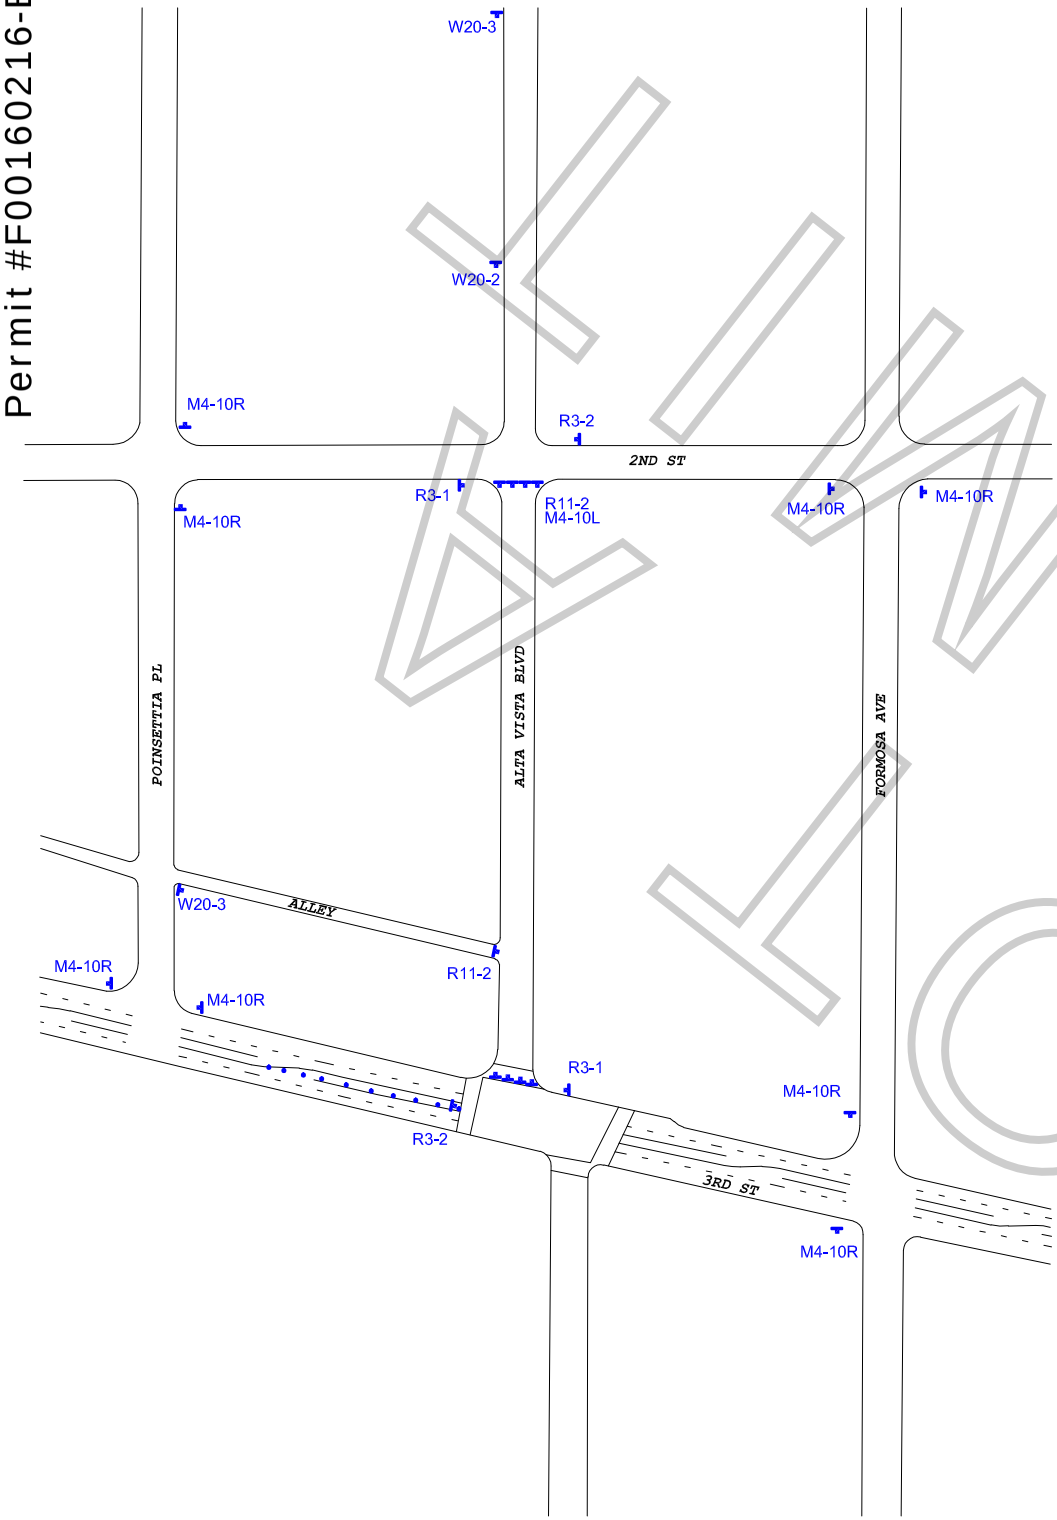

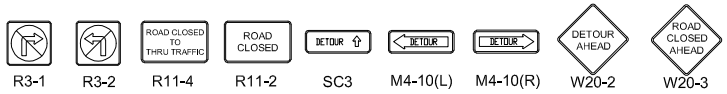

Ⓢ TRAFFIC SIGNAL

● TRAFFIC CONE

TYPE I W/ SIGN

WORK ZONE TRAFFIC CONTROL PLAN
GENERAL NOTES

1. DATE/TIME: 1-7-20 FROM 06:00 HOURS TO 15:00 HOURS.
2. ALL SIGNING, STRIPING, AND TRAFFIC CONTROL DEVICES SHALL CONFORM TO THE (CURRENT) STATE OF CALIFORNIA DEPARTMENT OF TRANSPORTATION (CALTRANS) STANDARD PLANS AND STANDARD SPECIFICATIONS, CALIFORNIA MUTCD, AND ANY ADDENDUMS THERETO, AND AS SHOWN ON THESE PLANS, SYMBOLS AND ABBREVIATIONS USED ARE SHOWN ON CALTRANS STANDARD PLANS.
3. THERE WILL BE NO INTERFERENCE WITH TRAFFIC SIGNALS OR CROSSWALKS.
4. CONES WILL BE 28" MINIMUM HEIGHT AND HAVE REFLECTORIZED SLEEVES FOR NIGHT WORK.
5. POLICE WILL DIRECT TRAFFIC IF NECESSARY.

TCP FOR: THEM COVENANT

LOCATION: FULL CLOSURE - ALTA VISTA BLVD
2ND ST TO 3RD ST
LOS ANGELES, CALIFORNIA

CONTACT: ARMANDO BOQUIREN
PH# 310-770-1816
MIKE WEBSTER
OFFICE# 323-579-1173

JCL TRAFFIC SERVICES
(213) 622-9775
C31-CA Lic # 805357

DATE	REVISIONS		
		DRAFTER:	MARIO MENJIVAR
		SCALE:	N.T.S.
		FILM LA:	J MORELO

KIMLEY-HORN